CITY OF REGINA APPROVAL
THE SUBDIVISION PROPOSED HEREIN OUTLINED IN A BOLD DASHED LINE IS APPROVED UNDER THE PROVISIONS OF BYLAW NO. 7748-LA-B84 OF THE CITY OF REGINA.

DATED THIS ____ DAY OF _____ A.D. 20__.

_____
CITY CLERK

OWNER:

_____
CITY OF REGINA

THE TOWNS - PHASE 2 STAGE 4
PLAN OF PROPOSED SUBDIVISION
OF PART OF
W1/2 SEC 14, TWP 17, RGE 19, W2 Mer
REGINA, SASKATCHEWAN
2022
SCALE = 1:1000

REDUCED DRAWING
* NOT TO SCALE *

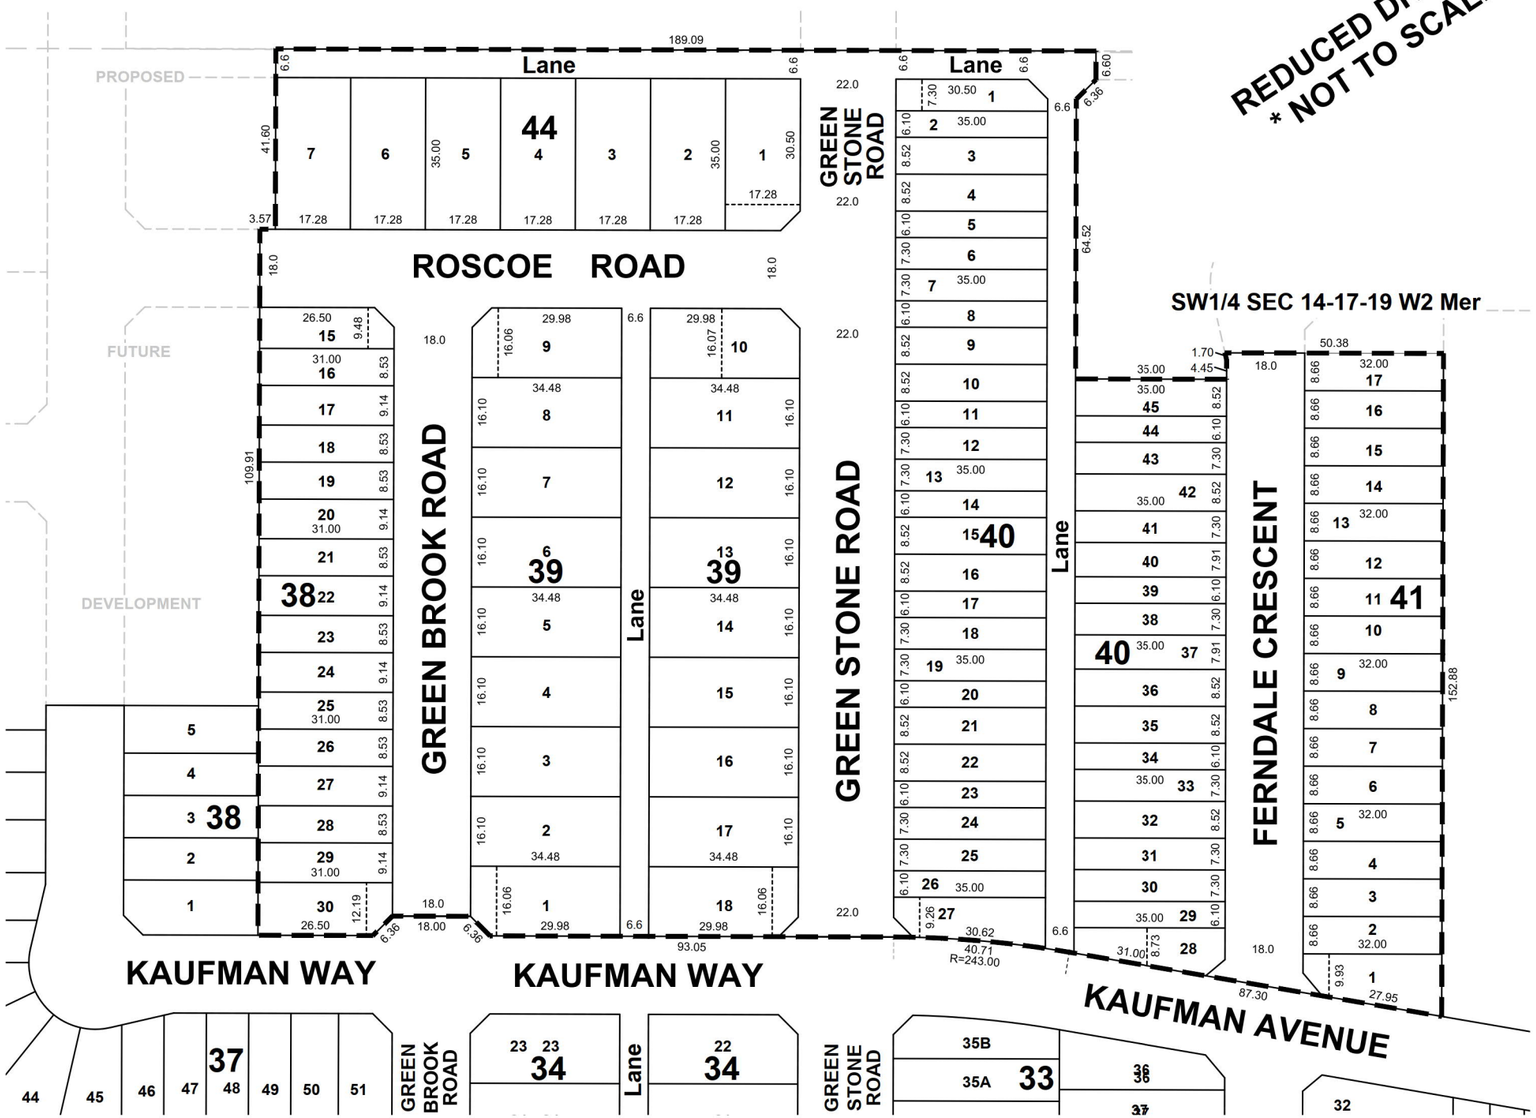

NOTES:
- MEASUREMENTS ARE IN METRES AND DECIMALS THEREOF.
- SOME MEASUREMENTS ARE APPROXIMATE AND MAY DIFFER FROM THE FINAL PLAN OF SURVEY BY AS MUCH AS 1.0 %.
- PORTION TO BE APPROVED IS OUTLINED WITH A BOLD DASHED LINE AND CONTAINS 5.05 ha (12.47 ac)
- TYPICAL CORNER CUTOFFS ARE 4.5 METRES.
- LOT WIDTHS SHOWN AS 8.53 ARE AT 6 METRE SETBACKS.

April 14th, 2022
DATE

S Rajakumar
SURESHKUMAR RAJAKUMAR
SASKATCHEWAN LAND SURVEYOR

SASKATCHEWAN LAND SURVEYORS ASSN. S.R. RAJAKUMAR 315 SLS

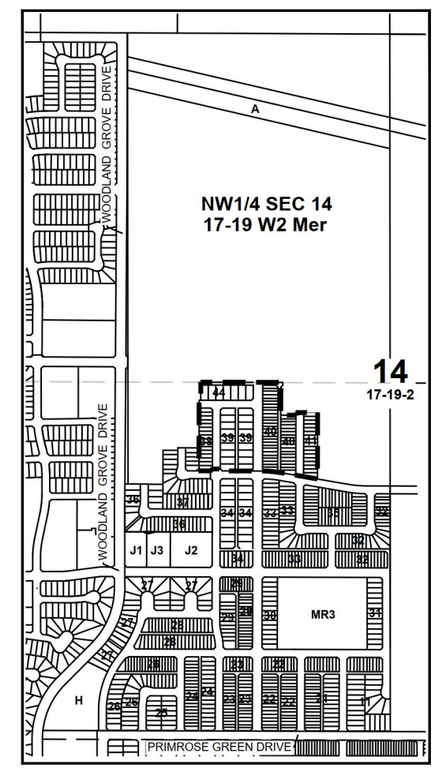

KEY PLAN

MIDWEST SURVEYS

RC-0273-21-PPS
1/27/2022 1:14 PM